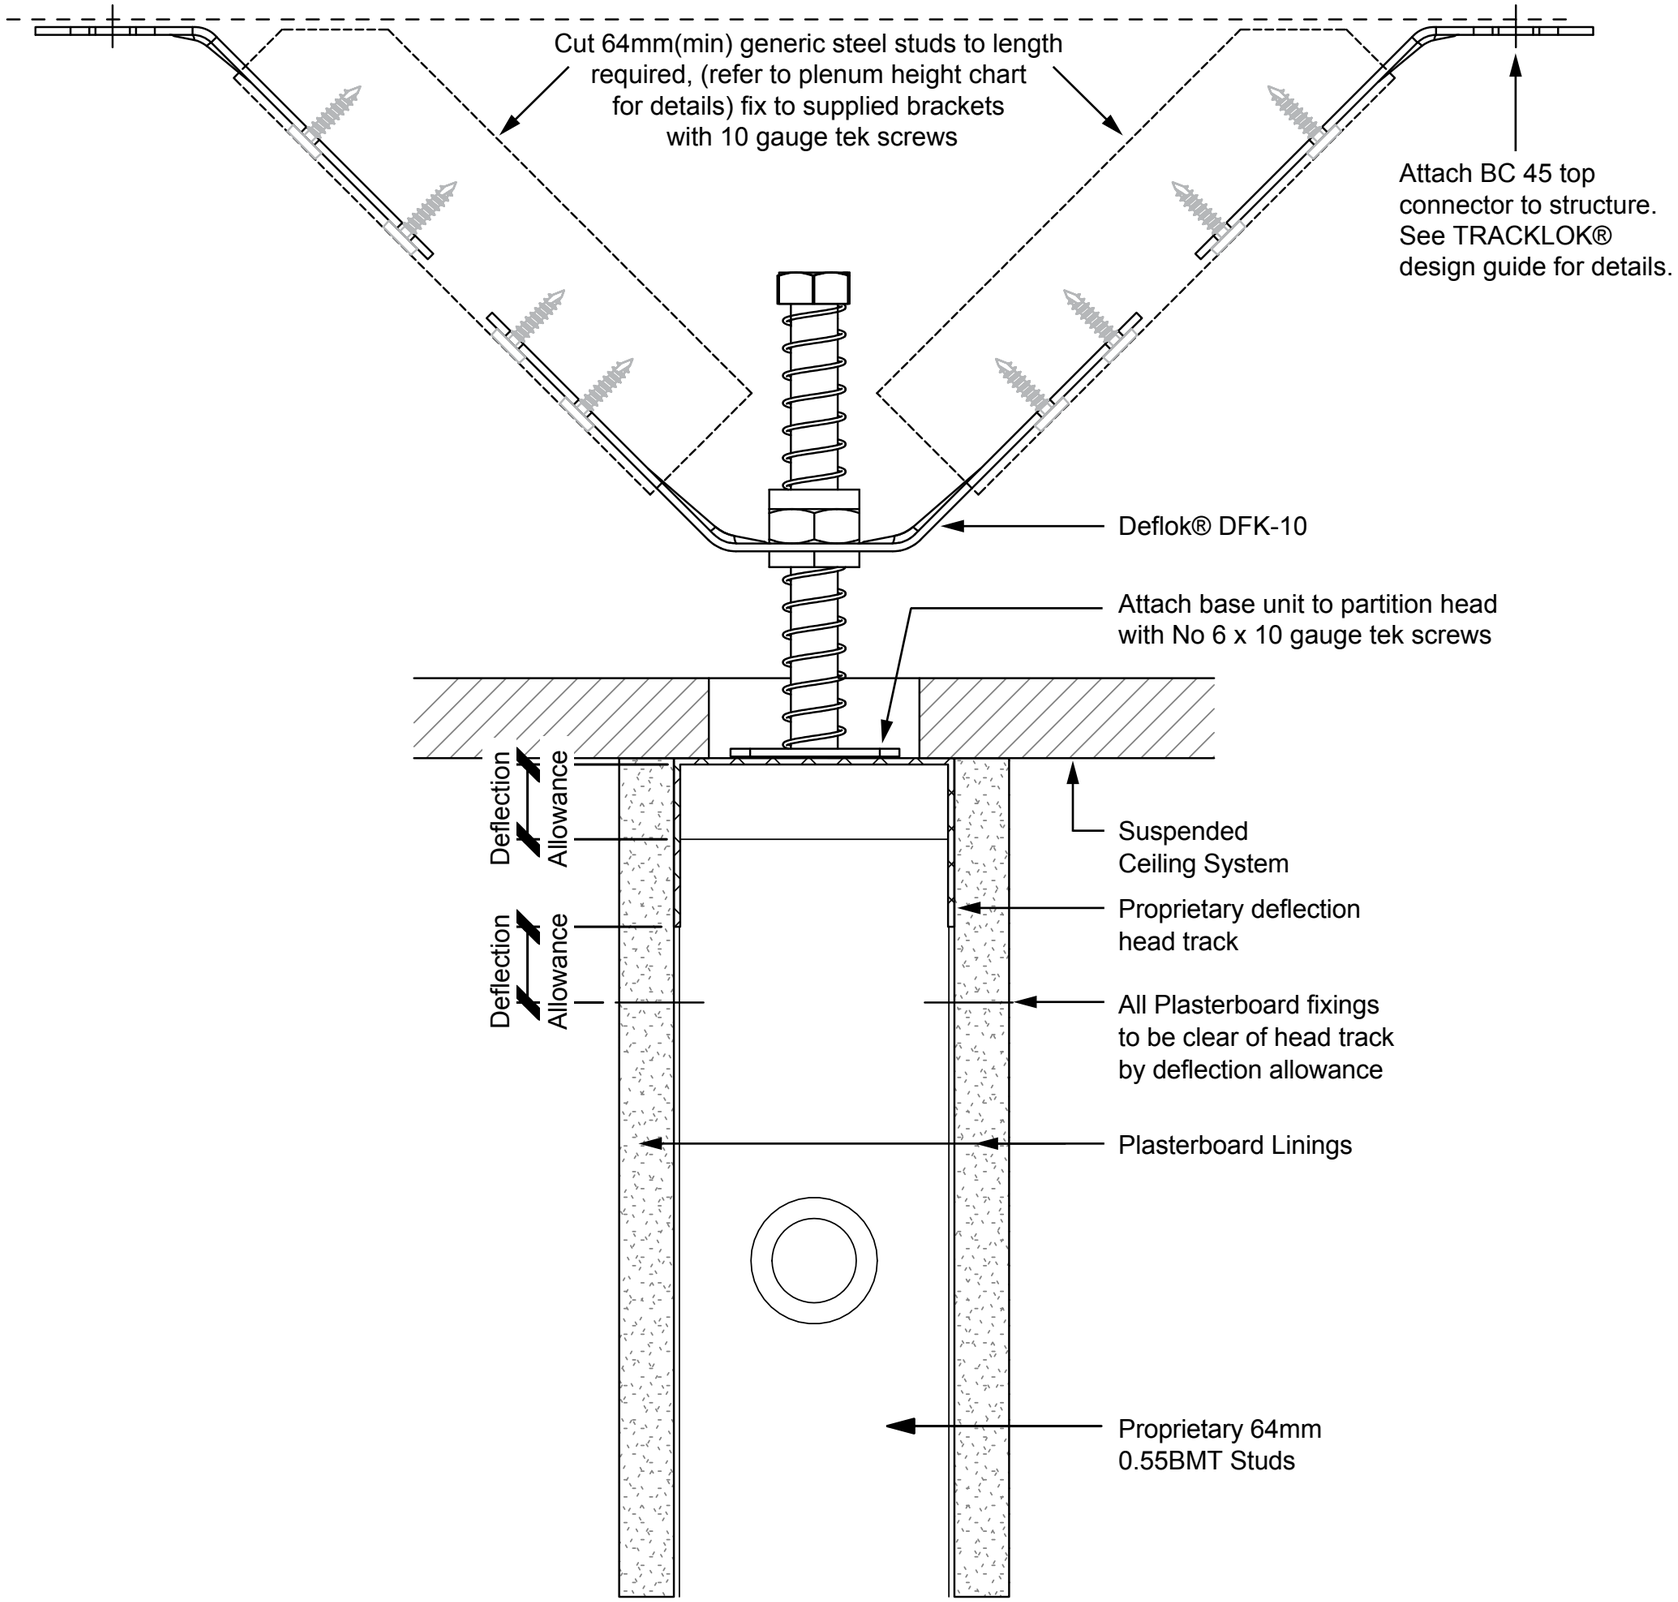
Cut 64mm(min) generic steel studs to length required, (refer to plenum height chart for details) fix to supplied brackets with 10 gauge tek screws
Attach BC 45 top connector to structure. See TRACKLOK® design guide for details.
Deflok® DFK-10
Attach base unit to partition head with No 6 x 10 gauge tek screws
Deflection Allowance
Deflection Allowance
Suspended Ceiling System
Proprietary deflection head track
All Plasterboard fixings to be clear of head track by deflection allowance
Plasterboard Linings
Proprietary 64mm 0.55BMT Studs